METRIC DISTANCES SHOWN ON THIS PLAN ARE IN METRES AND CAN BE CONVERTED TO FEET BY DIVIDING BY 0.3048

I REQUIRE THIS PLAN TO BE DEPOSITED UNDER THE LAND TITLES ACT.

DATE Sept. 23, 2008

DAVID W. WOODLAND, O.L.S.

PLAN 4R-23163

RECEIVED AND DEPOSITED

DATE Sept. 24, 2008

ASST. REP. C. Holloway

LAND REGISTRAR FOR THE LAND TITLES DIVISION OF OTTAWA – CARLETON (N° 4)

SCHEDULE

PART	PART OF LOT	CONCESSION	ALL OF PIN
1			
2			
3	20	4	04530-0077
4			
5			
6			

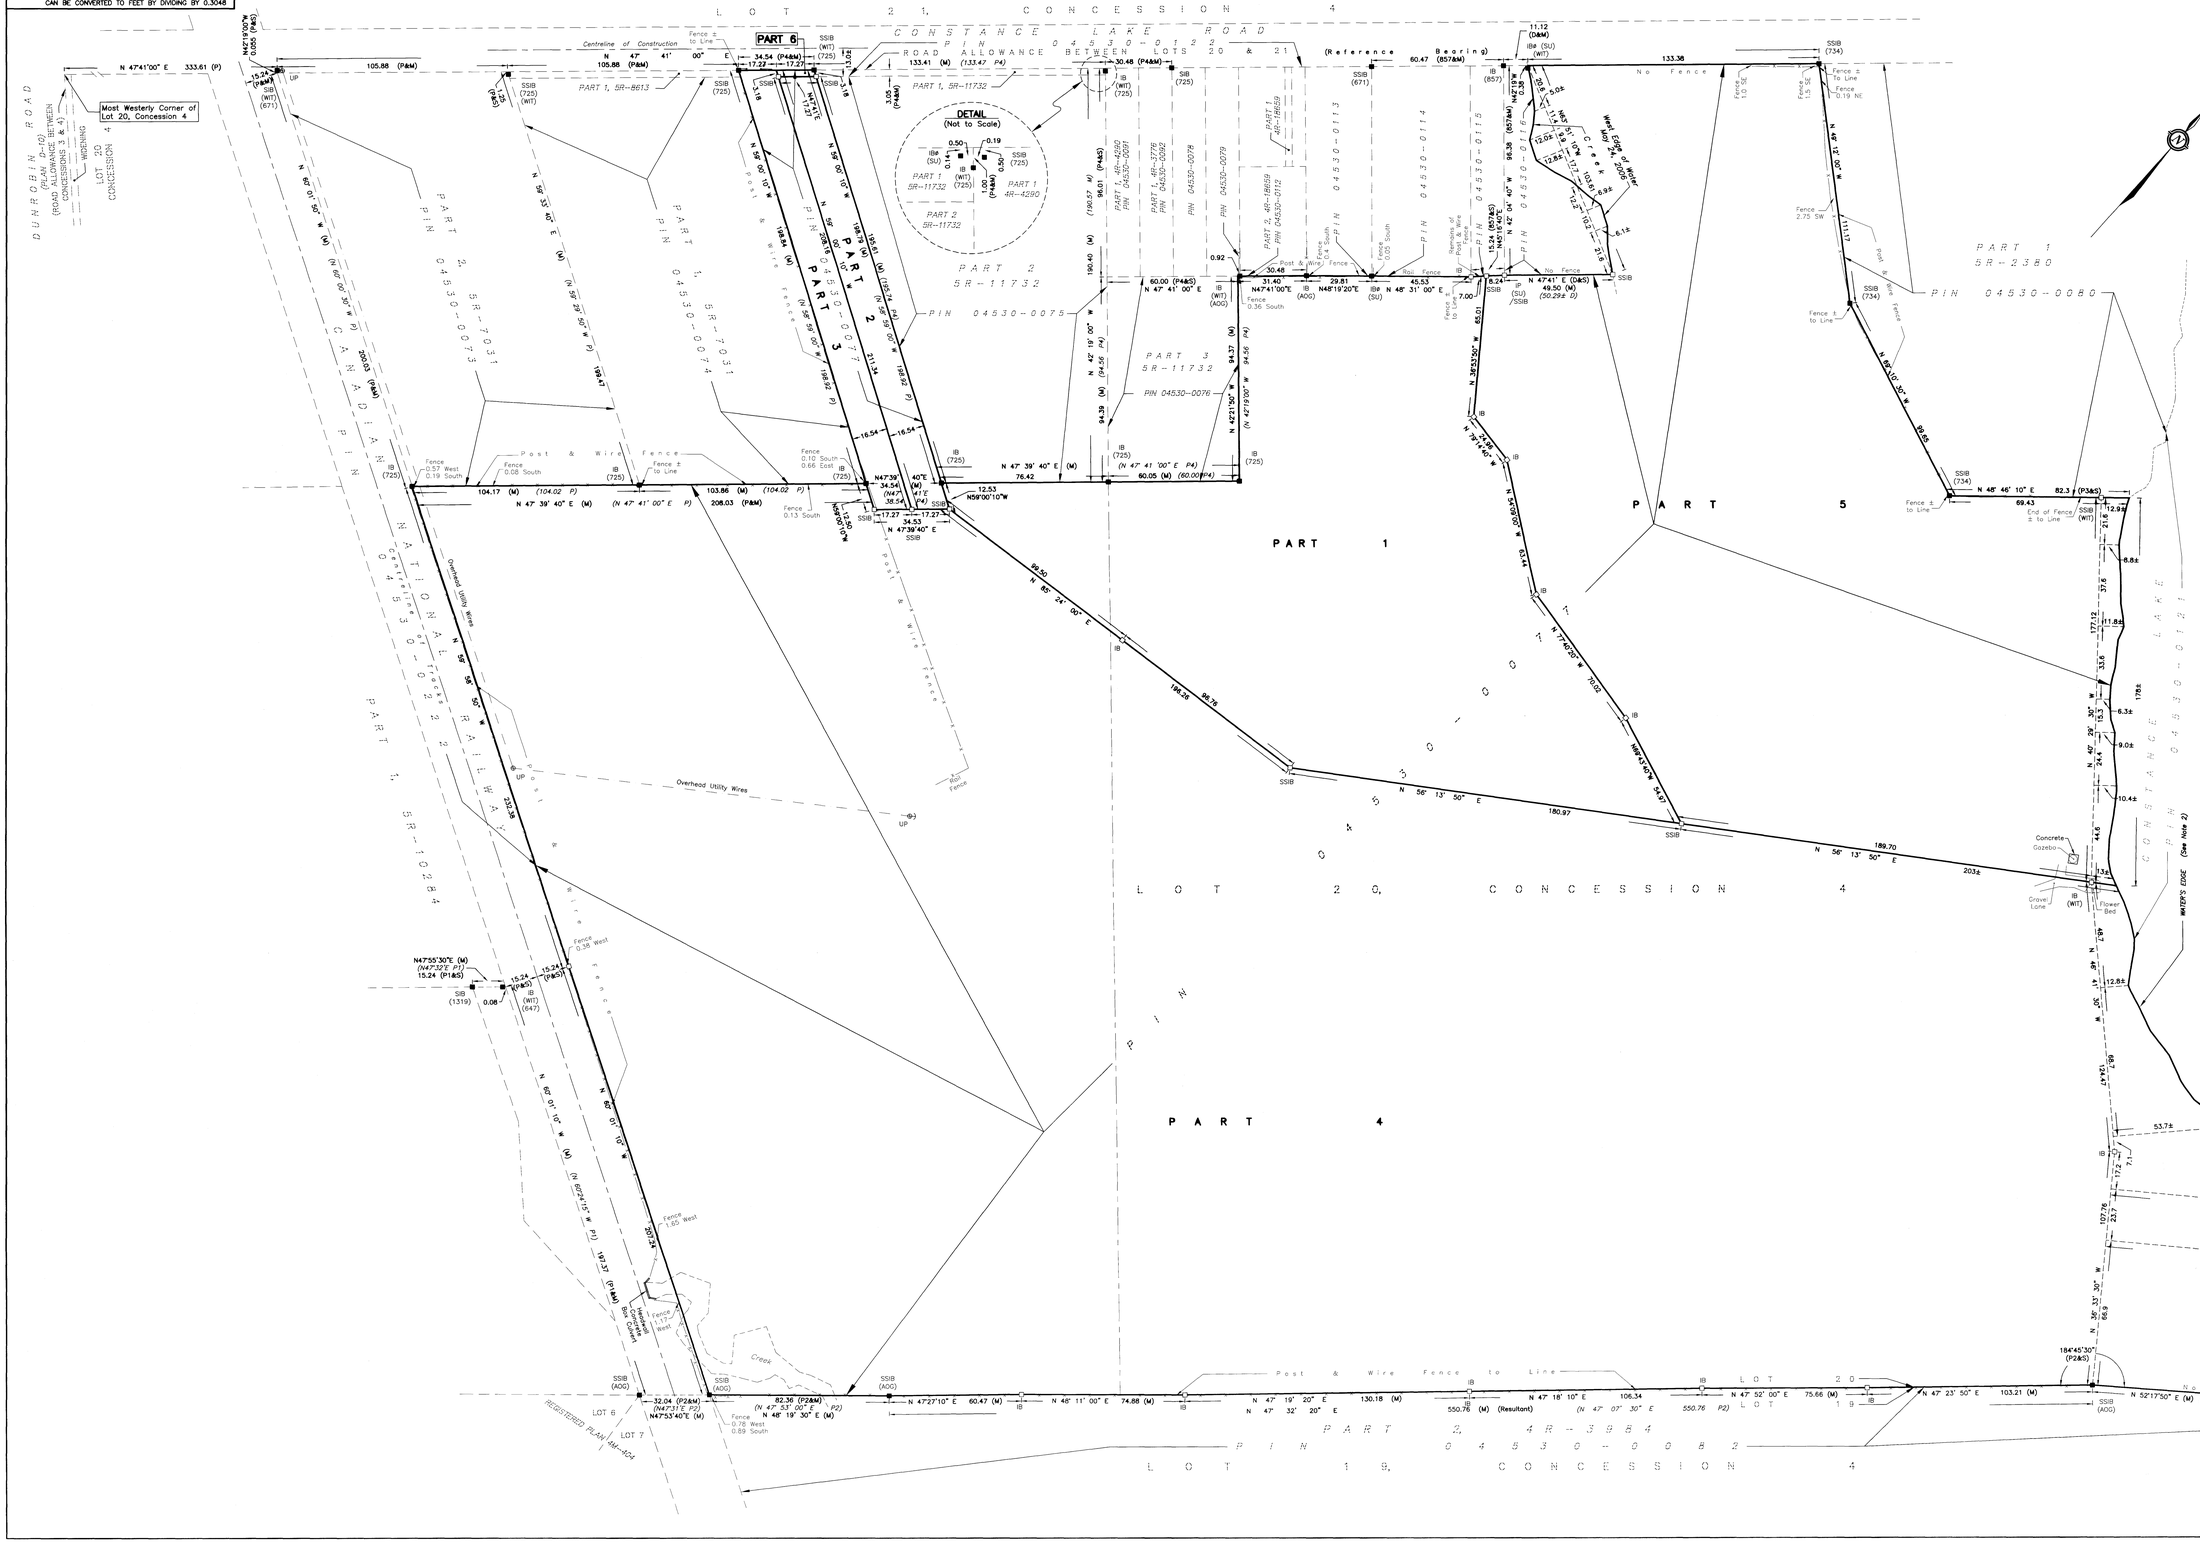

PLAN OF SURVEY OF
PART OF LOT 20
CONCESSION 4
GEOGRAPHIC TOWNSHIP OF MARCH
Now CITY OF OTTAWA

SCALE 1 : 1000

0 10 20 50 100 metres

FAIRHALL, MOFFATT & WOODLAND LIMITED
ONTARIO LAND SURVEYORS

NOTES

1. BEARINGS ARE ASTRONOMIC AND ARE REFERRED TO THE NORTHWESTERLY LIMIT OF CONSTANCE LAKE ROAD AS SHOWN ON PLAN 5R-7031, HAVING A BEARING OF N 47° 41' 00" E.
2. LIMIT OF CONSTANCE LAKE PER WATER'S EDGE SHOWN ON CONTROLLED PHOTOGRAMMETRIC MAPPING AERIAL PHOTOGRAPHY TAKEN SPRING 2005, AND PLANS 5R-2380 AND 4R-3984.
3. ALL DISTANCES TO SHORELINE ARE PERPENDICULAR TO TRAVERSE LINE.

LEGEND

□ – SURVEY MONUMENT SET
■ – SURVEY MONUMENT FOUND
SIB – STANDARD IRON BAR
SSIB – SHORT STANDARD IRON BAR
IB – IRON BAR
IP – IRON PIPE
– ROUND
(P) – PLAN 5R-7031
(P1) – PLAN 5R-10284
(P2) – PLAN 4R-3984
(P3) – PLAN 5R-2380
(P4) – PLAN 5R-11732
(D) – INST. N° MH3826
(S) – SET
(M) – MEASURED
(647) – H. R. FARLEY, O.L.S.
(725) – R. W. ARNETT, O.L.S.
(734) – J. D. BARNES, O.L.S.
(857) – FAIRHALL, MOFFATT & WOODLAND LIMITED, O.L.S (REF. 114-4 MARCH)
(1319) – W. J. WEBSTER, O.L.S.
(AOG) – ANNIS, O'SULLIVAN, VOLLEBEKK SURVEYING LTD., O.L.S.
(WIT) – WITNESS
(SU) – SOURCE UNKNOWN
PIN – PROPERTY IDENTIFIER NUMBER
SE – SOUTHEAST
SW – SOUTHWEST
⊗ UP – UTILITY POLE
← – ANCHOR & GUY WIRE

SURVEYOR'S CERTIFICATE

I CERTIFY THAT:
1. THIS SURVEY AND PLAN ARE CORRECT AND IN ACCORDANCE WITH THE SURVEYS ACT, THE SURVEYORS ACT, THE LAND TITLES ACT AND THE REGULATIONS MADE UNDER THEM.
2. THE SURVEY WAS COMPLETED ON AUGUST 18, 2008.

Sept. 23, 2008
DATE

DAVID W. WOODLAND
ONTARIO LAND SURVEYOR

Fairhall Moffatt & Woodland LIMITED ONTARIO LAND SURVEYORS OTTAWA
Surveying and Land Information Services
235 TERENCE MATTHEWS CRESCENT, KANATA, ONTARIO K2M 2B3
TEL: (613) 591-2580 FAX: (613) 591-1495
www.fmw.on.ca

JOB No. H248OO
FILE No.
REFERENCE No. 193 – 4 MARCH
S:\JOBS\HOMEOFFICE\ 2008-08-33 RP248H-REV.DWG (nj)